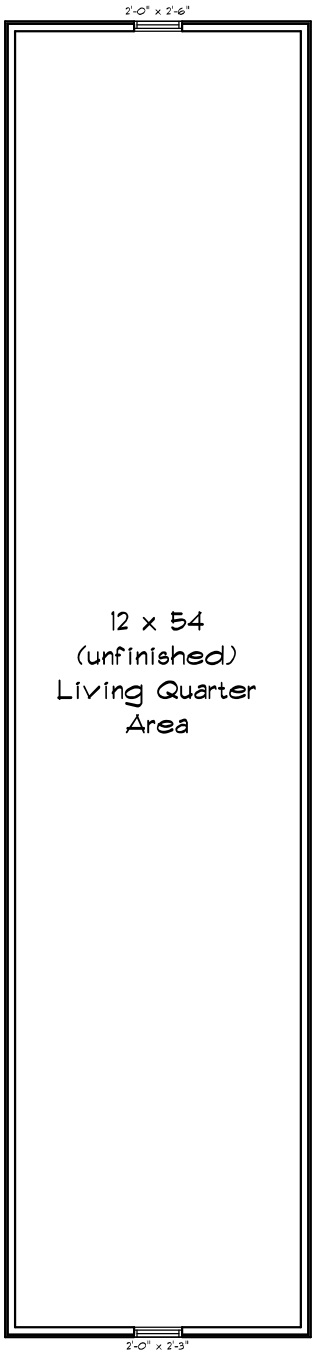

Loft Area

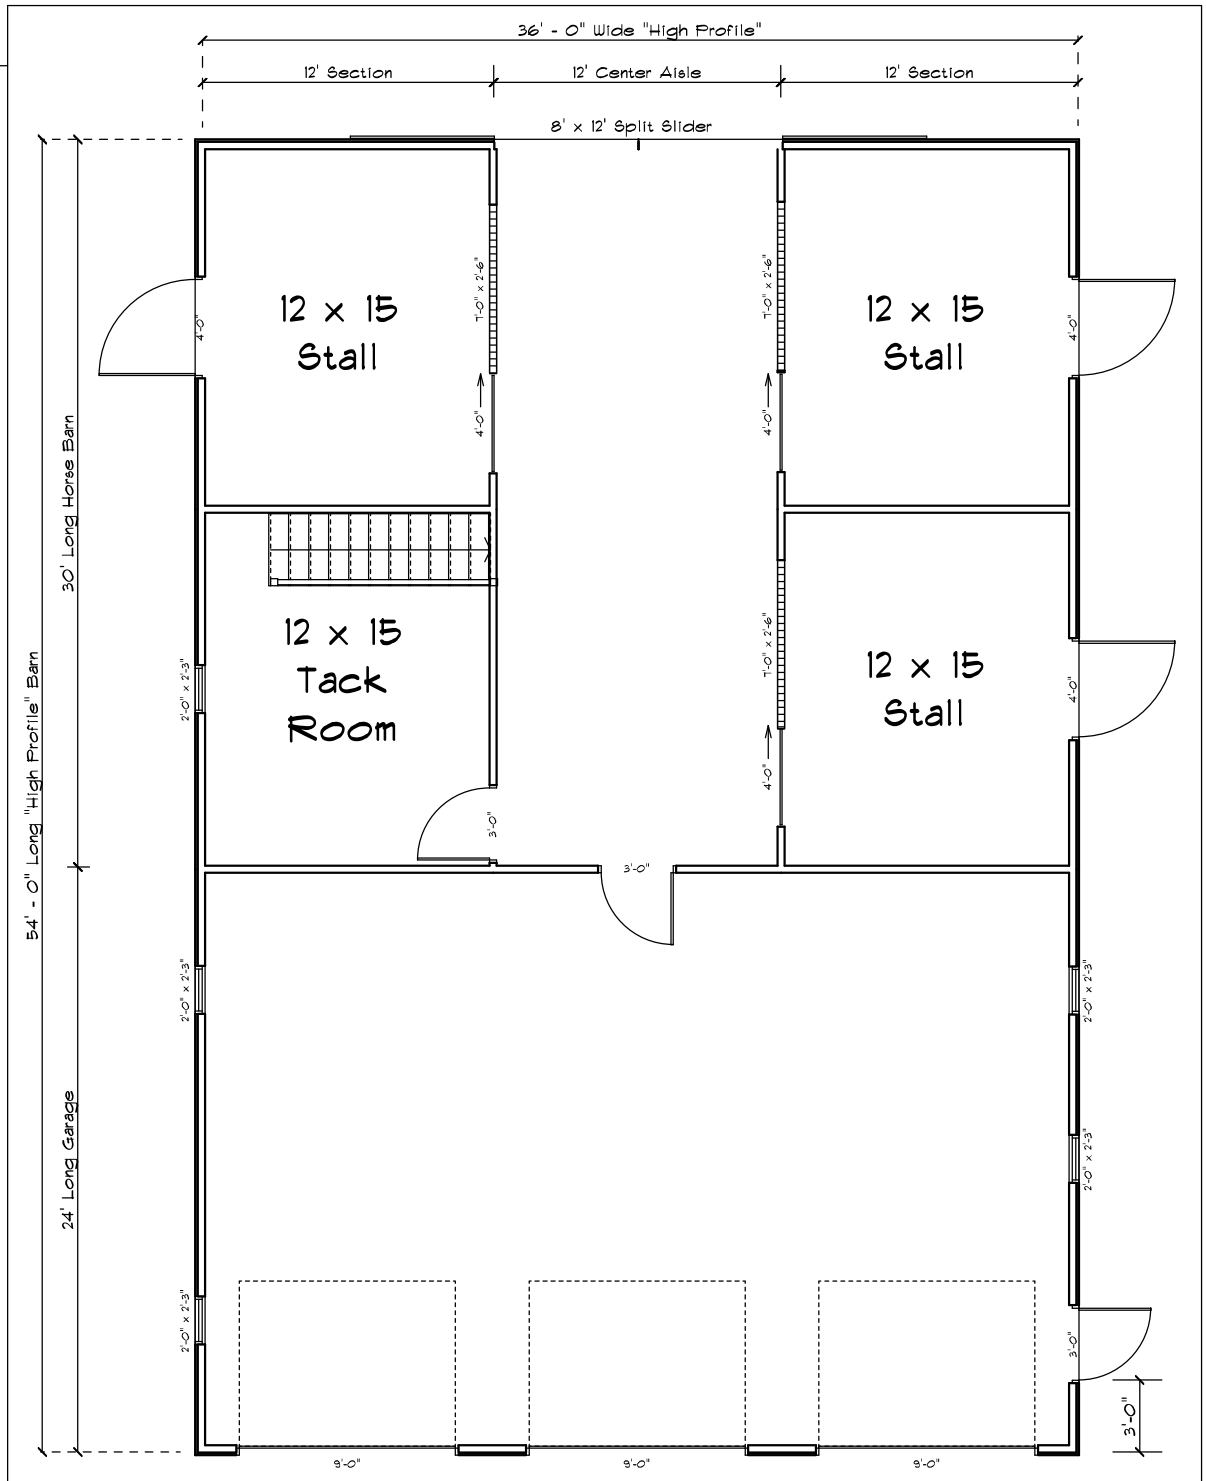

Horizon Structures
5075 Lower Valley Road
Atglen, PA 19310

1st Floor Plan

Liz Silvernale
Whitestone, VA